ISLINGTON SHARED PATH LANDSCAPE CONCEPT DESIGN

Camco (SA) Pty Ltd

STATUS_ For Approval
ISSUE_ D
DATE_ 12.03.2025

GD | studia

CONTENTS

Landscape Vision

Location Plan

Landscape Master Plan

Landscape Concept Plan (Plan 1 of 3)

Landscape Concept Plan (Plan 2 of 3)

Landscape Concept Plan (Plan 3 of 3)

Planting Palette

Materials, Furniture & Fixtures Palette

GD|studia

Contact
Laura Johnson
Senior Landscape Architect
LJohnson@gdstudia.au
08 8406 1300
PO Box 134, Rundle Mall SA 5000


Reference	23.3455
Prepared by	BD
Reviewed by	JZ

DISCLAIMER

© GREENHILL Landscapes Pty Ltd (GDstudia)
PRIVATE AND CONFIDENTIAL: This document and any attachments are intended solely for the named addressee and are confidential. The copying or distribution of them or any information they contain, by anyone other than the addressee is prohibited. If you have received this document in error, please advise the sender and delete all copies from your computer system.


All rights reserved. No section or element of this document may be removed from this document, reproduced, electronically stored or transmitted in any form without the written permission of GDstudia. This document and the information contained within the document is to remain Commercial in Confidence.


LANDSCAPE VISION

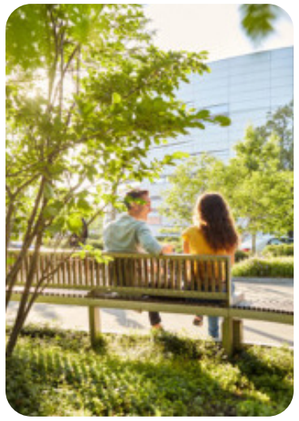





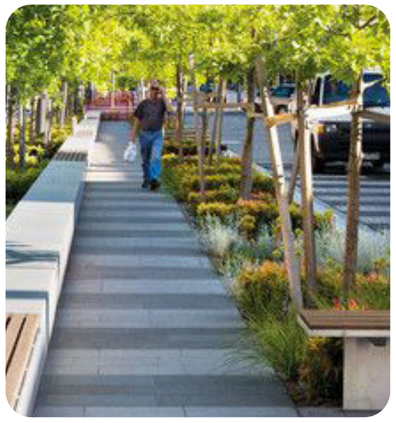

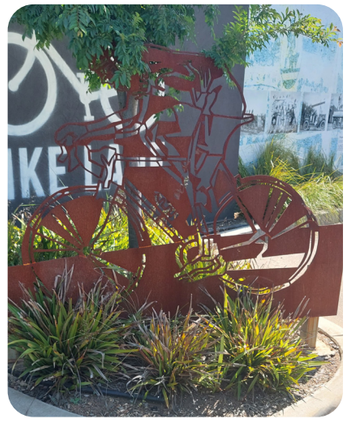
LOCATION PLAN

LOCAL CONTEXT



Scope of works area


GD | studia

SCALE_ NTS
STATUS_ FOR APPROVAL

PROJECT_ 23.3455 ISLINGTON SHARED PATH
REV/DATE_ A/12.03.2025

LANDSCAPE MASTER PLAN

OVERALL

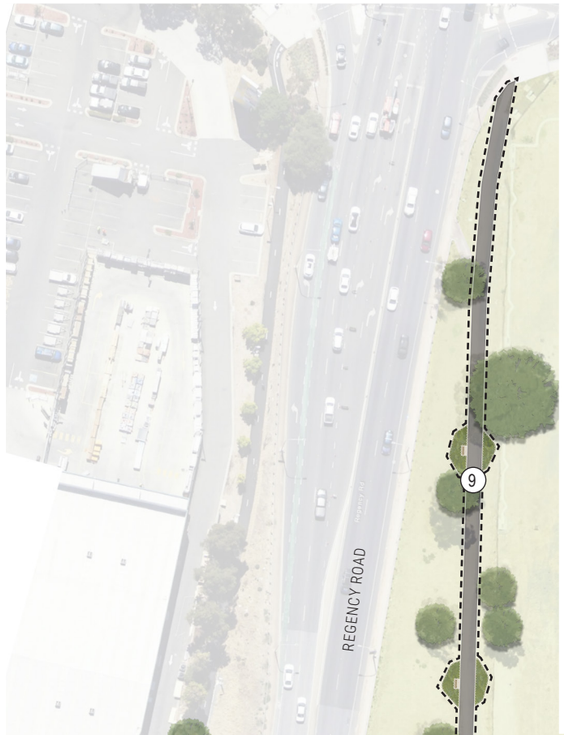

LEGEND

* Base Scope (Currently Funded)
^ Optional Scope (Currently Unfunded)

Scope of works area

Existing trees to be retained

Lagerstroemia indica x fauriei 'Natchez'
Crepe Myrtle

Hymenosporum flavum
Native Frangipani

Tristaniopsis laurina 'Luscious'
Water Gum

PLANTING
Low streetscape planting/ lawn to provide visual interest, greening and biodiversity. Planting selections to complement adjacent streetscape plant varieties.

FEATURE PAVING
Surface material to change to act as a slowing mechanism for cyclists using the SUP at pedestrian intersection points.

1. **SHARED USE PATH (SUP)***
3m wide asphalt path with associated lighting, signage and line marking. Path to be offset a minimum of 0.5m from Rail fencing.

2. **REGENCY ROAD VERGE**
Batter slope to road bridge.

3. **UNDERPASS**
Existing SUP under the Regency Road underpass to connect to proposed formalised SUP.

4. **CONNECTION NODES^**
Accessible points along the SUP to provide assorted amenities to path users.

5. **DEVONPORT TCE REST STOP***
Rest stop along the SUP to provide amenity to path users. Area to include cantilevered shelter, DDA compliant seating, bicycle stands and repair station, drink fountain & refill station with dog bowl, and rubbish bin.

6. **PUBLIC ART SCULPTURES^**
Existing Art pieces relocated from along Devonport Tce.

7. **PUBLIC ART VERTICAL PANELS^**
Vertical art panels to be relocated if possible to rail side of SUP to allow clear lines of sight.

8. **EXISTING RAIL CORRIDOR FENCE**
Existing fence to be retained.

9. **UPGRADED EAST-WEST PATHWAY^**
3m wide asphalt path featuring seating nodes with surrounding planting. New lighting not proposed as part of scope.

SCALE OF METRES

GD | studia

SCALE_ AS SHOWN
STATUS_ FOR APPROVAL

PROJECT_ 23.3455 ISLINGTON SHARED PATH
REV/DATE_ D/12.03.2025

LANDSCAPE CONCEPT PLAN

PLAN 1 OF 3

Location Plan





LEGEND

* Base Scope (Currently Funded)
^ Optional Scope (Currently Unfunded)

Existing trees to be retained

Lagerstroemia indica x fauriei 'Natchez'
Crepe Myrtle

Hymenosporum flavum
Native Frangipani

Tristaniopsis laurina 'Luscious'
Water Gum

PLANTING
Low streetscape planting/ lawn to provide visual interest, greening and biodiversity. Planting selections to complement adjacent streetscape plant varieties.

FEATURE PAVING
Surface material to change to act as a slowing mechanism for cyclists using the SUP at pedestrian intersection points.

1. **SHARED USE PATH (SUP)***
3m wide asphalt path with associated lighting, signage and line marking. Path to be offset a minimum of 0.5m from Rail fencing.

2. **REGENCY ROAD VERGE**
Batter slope to road bridge.

3. **UNDERPASS**
SUP to extend under the Regency Road underpass to connect to existing formalised SUP. Compacted fines treatment to path verge under road bridge.

4. **CONNECTION NODE^**
Rest point along the SUP to provide amenity to path users. Area to include DDA compliant seating, bicycle stands, drink fountain & refill station with dog bowl, and rubbish bin.

5. **EXISTING SUP**
SUP to be reinstated where stormwater works impact on path and surrounds.

6. **AMENITY PLANTING***
Low streetscape planting and compacted fines shoulder adjacent indented parking.

7. **PUBLIC ART VERTICAL PANELS^**
Vertical art panels to be relocated if possible to rail side of SUP to allow clear lines of sight.

8. **FEATURE LIGHTING^**
Feature lighting to existing large Eucalyptus tree to provide visual interest and amenity to path users at night.

9. **ARBOUR^**
Cantilevered arbour structure to provide greening and shade/screening with irrigated climbing planting. Design subject to rail authority approvals and access for maintenance vehicles.

GD | studia

SCALE_ 0 3 6 9 12 15
STATUS_ FOR APPROVAL


PROJECT_ 23.3455 ISLINGTON SHARED PATH
REV/DATE_ D/12.03.2025

LANDSCAPE CONCEPT PLAN

PLAN 2 OF 3

Location Plan



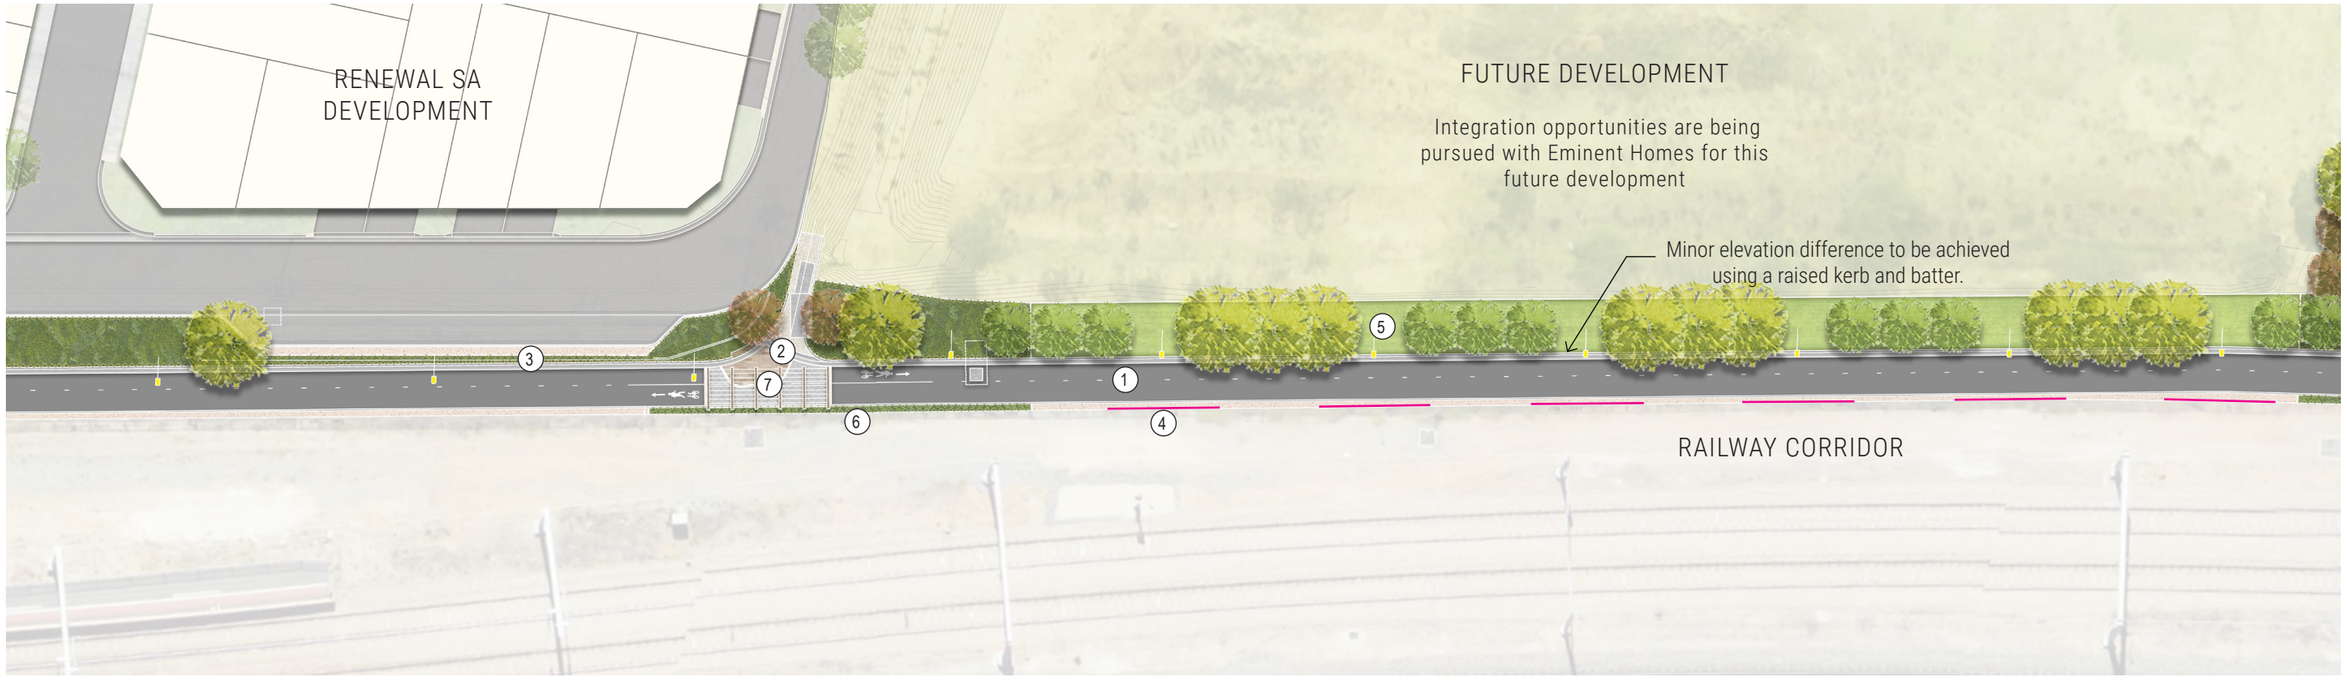

LEGEND

* Base Scope (Currently Funded)
^ Optional Scope (Currently Unfunded)

Existing trees to be retained

Lagerstroemia indica x fauriei 'Natchez'
Crepe Myrtle

Hymenosporum flavum
Native Frangipani

Tristaniopsis laurina 'Luscious'
Water Gum

PLANTING
Low streetscape planting/ lawn to provide visual interest, greening and biodiversity. Planting selections to complement adjacent streetscape plant varieties.

FEATURE PAVING
Surface material to change to act as a slowing mechanism for cyclists using the SUP at pedestrian intersection points.

1 **SHARED USE PATH (SUP)***
3m wide asphalt path with associated lighting, signage and line marking. Path to be offset a minimum of 0.5m from Rail fencing.

2 **CONNECTION NODE^**
Small connection node featuring DDA complaint seating.

3 **AMENITY PLANTING***
Low streetscape planting/ lawn to Renewal SA development site.

4 **PUBLIC ART VERTICAL PANELS^**
Vertical art panels to be relocated if possible to rail side of SUP to allow clear lines of sight.

5 **IRRIGATED LAWN***
Irrigated lawn to future development interface to provide high amenity to path users and maintain flexibility.

6 **GROUNDCOVER PLANTING***
Low groundcover planting to Rail interface to provide higher amenity to rest points.

7 **ARBOUR^**
Cantilevered arbour structure to provide greening and shade/screening with irrigated climbing planting. Design subject to rail authority approvals and access for maintenance vehicles.

GD | studia

SCALE_ 0 3 6 9 12 15
STATUS_ FOR APPROVAL


PROJECT_ 23.3455 ISLINGTON SHARED PATH
REV/DATE_ D/12.03.2025

LANDSCAPE CONCEPT PLAN

PLAN 3 OF 3

Location Plan



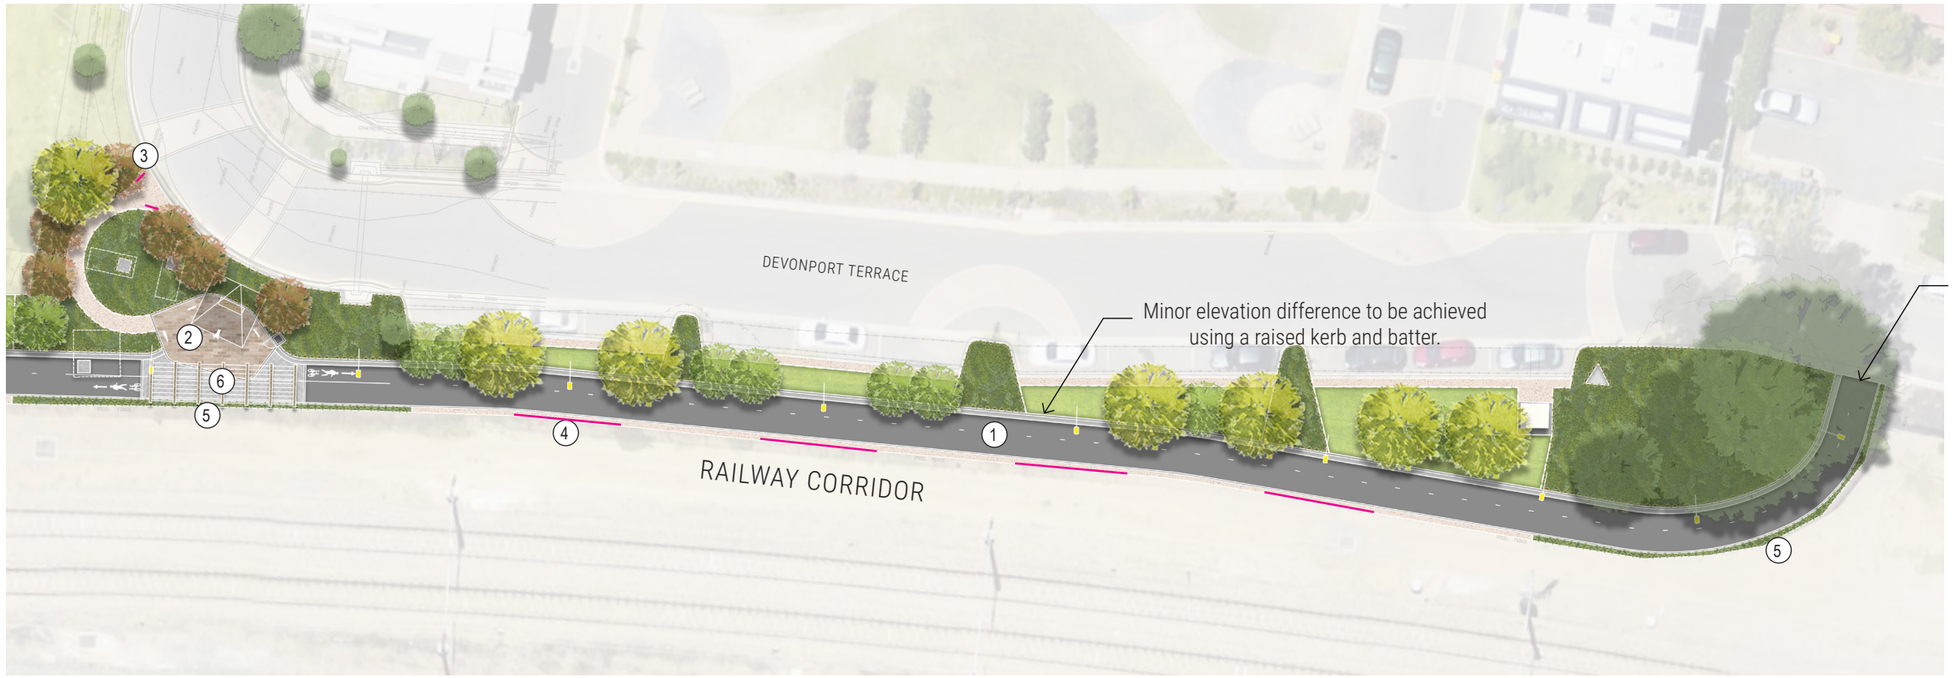

LEGEND

* Base Scope (Currently Funded)
^ Optional Scope (Currently Unfunded)

Existing trees to be retained

Lagerstroemia indica x fauriei 'Natchez'
Crepe Myrtle

Hymenosporum flavum
Native Frangipani

Tristaniopsis laurina 'Luscious'
Water Gum

PLANTING
Low streetscape planting/ lawn to provide visual interest, greening and biodiversity. Planting selections to complement adjacent streetscape plant varieties.

FEATURE PAVING
Surface material to change to act as a slowing mechanism for cyclists using the SUP at pedestrian intersection points.

1 **SHARED USE PATH (SUP)***
3m wide asphalt path with associated lighting, signage and line marking. Path to be offset a minimum of 0.5m from Rail fencing.

2 **DEVONPORT TCE REST STOP***
Rest stop along the SUP to provide amenity to path users and an accessible connection to Devonport Tce. Area to include cantilevered shelter, DDA compliant seating, bicycle stands and repair station, drink fountain & refill station with dog bowl, and rubbish bin.

3 **PUBLIC ART SCULPTURES^**
Art pieces to be relocated to the adjacent rest spot meandering path and surrounding native planting.

4 **PUBLIC ART VERTICAL PANELS^**
Vertical art panels to be relocated if possible to rail side of SUP to allow clear lines of sight.

5 **GROUNDCOVER PLANTING***
Low groundcover planting to Rail interface to provide higher amenity to entry points.

6 **ARBOUR^**
Cantilevered arbour structure to provide greening and shade/screening with irrigated climbing planting. Design subject to rail authority approvals and access for maintenance vehicles.

GD | studia

SCALE_ 0 3 6 9 12 15
STATUS_ FOR APPROVAL

PROJECT_ 23.3455 ISLINGTON SHARED PATH
REV/DATE_ D/12.03.2025

PLANTING PALETTES

SUGGESTED TREE SPECIES



Lagerstroemia indica x fauriei 'Natchez'
Crepe Myrtle (White)
Mature size: H: 5-6m x W: 4m
Deciduous, Exotic



Tristaniopsis laurina 'Luscious'
Water Gum
Mature size: H: 8m x W: 4m
Evergreen, Introduced Native

SUGGESTED UNDERSTOREY PLANT SPECIES



Dianella revoluta var. revoluta
Blue Flax-Lily
Introduced Native



Dianella caerulea 'Streetscape'
Paroo Lily
Introduced Native



Lomandra longifolia 'Tanika'
Mat Rush
Introduced Native



Ficinia nodosa
Knobby Club-rush
Indigenous



Westringia 'Aussie Box'
Coastal Rosemary
Introduced Native



Hardenbergia violacea 'Mini Ha Ha'
Native sarsaparilla
Introduced Native



Scaevola albida var. albida
Fan Flower
Indigenous



Goodenia albiflora
White Goodenia
Indigenous

CLIMBING SPECIES



Hymenosporum flavum
Native Frangipani
Mature size: H: 6-8m x W: 5-6m
Evergreen, Introduced Native



Trachelospermum jasminoides
Star Jasmine
Exotic



Wahlenbergia communis
Tufted Bluebell
Indigenous



Poa ssp. 'Eskdale Blue'
Common Tussock Grass
Indigenous



Lomandra multiflora ssp. Dura
Stiff Mat Rush
Indigenous



Olearia ramulosa
Twiggy Daisy Bush
Indigenous



Pandorea jasminoides
Bower of Beauty
Exotic



Arthropodium strictum
Chocolate Lily
Indigenous



Enchylaena tomentosa var. tomentosa
Ruby Salt-bush
Indigenous



Kennedia prostrata
Running Postman
Indigenous



Lotus australis
Austral Trefoil
Indigenous

MATERIALS, FURNITURE & FIXTURES PALETTE



Concrete

Finish: Exposed Aggregate
Colour: Vanilla



Concrete Pavers

Large Format Concrete Paver
Size: 300mm x 150mm x 60mm
Finish: Black Series
Colour: Slate



Clay Pavers

Clay Paver
Size: 230mm x 114mm x 50mm
Colour: Ash



Compacted Rubble


Cement Treated Compacted Rubble
Fitzgerald Fines
Size: 8mm Quarry Sand



Cantilevered Shelter

Columns, Rafters & Purlins

Roof Sheeting

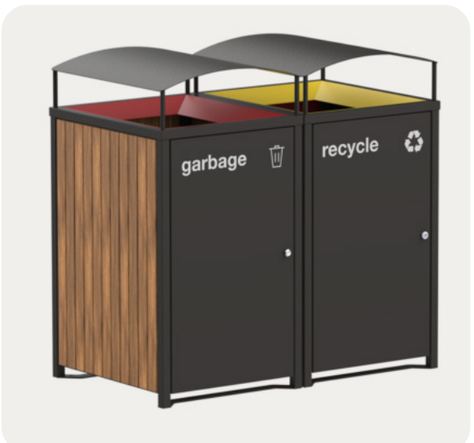

Bin Enclosure

Frame & Roof

Battens



DDA complaint Seating

Frame

Battens



Smart Drinking Fountain & Bottle Refill Station

Accessories:
Drinking Fountain Kit (Accessible)
Dog Bowl with subsurface Pit



Bicycle Rack

Frame



Deluxe Bicycle Repair Stand

GD | studia

SCALE_
STATUS_ FOR APPROVAL

PROJECT_ 23.3455 ISLINGTON SHARED PATH
REV/DATE_ B/12.03.2025

GD | studia

Level 2
178 Fullarton Road
Dulwich SA 5065

T_ 08 8406 1300
E_ info@gdstudia.au
W_ www.gdstudia.au

DISCLAIMER
© GREENHILL Landscapes (GDstudia)
The information provided remains the intellectual property of GREENHILL and our provision of the information is subject to the following conditions:
The files must not be provided to any third party without the written permission of GDstudia.
The files are provided for the purpose of review only and shall not be modified or incorporated into other files or models for other projects or used for any other purpose than review without the written permission of GDstudia